


Apartment 1203, 33 Iona Tower, Ross Way, London, E14 7GG

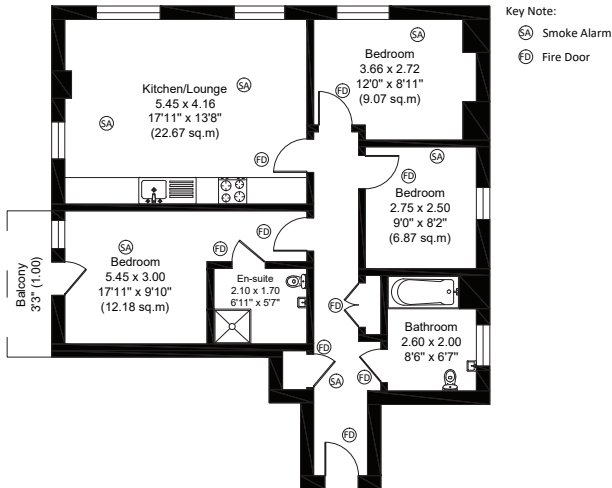

Twelfth Floor
Approximate Floor Area
803.84 sq. ft
(74.68 sq.m)

Approximate Gross Internal Area = 74.68 sq m / 803.84 sq ft

1:100 MM @ A4

0 1 2 3 4 5

SCALE: From the plan to be scaled, the above scale bar must measure correct, e.g. 5 Centimeters when printed

FLOOR PLANS, LEASE PLANS, ALCOHOL LICENSE PLANS
EPC - ENERGY PERFORMANCE CERTIFICATES,
PROPERTY PHOTOGRAPHY, BROCHURES

drawing title :-Apartment 1203, 33 Iona Tower, Ross Way, London, E14 7GG

scale 1:100 MM @ A4

copyright

date 11-04-2026